M:\P_Engi_2009\Kristall-Turm_2010\KO_Kristall-Turm_2010_idw_KT\BG ZUS\KT_Fundamente.idw

(1 : 100)

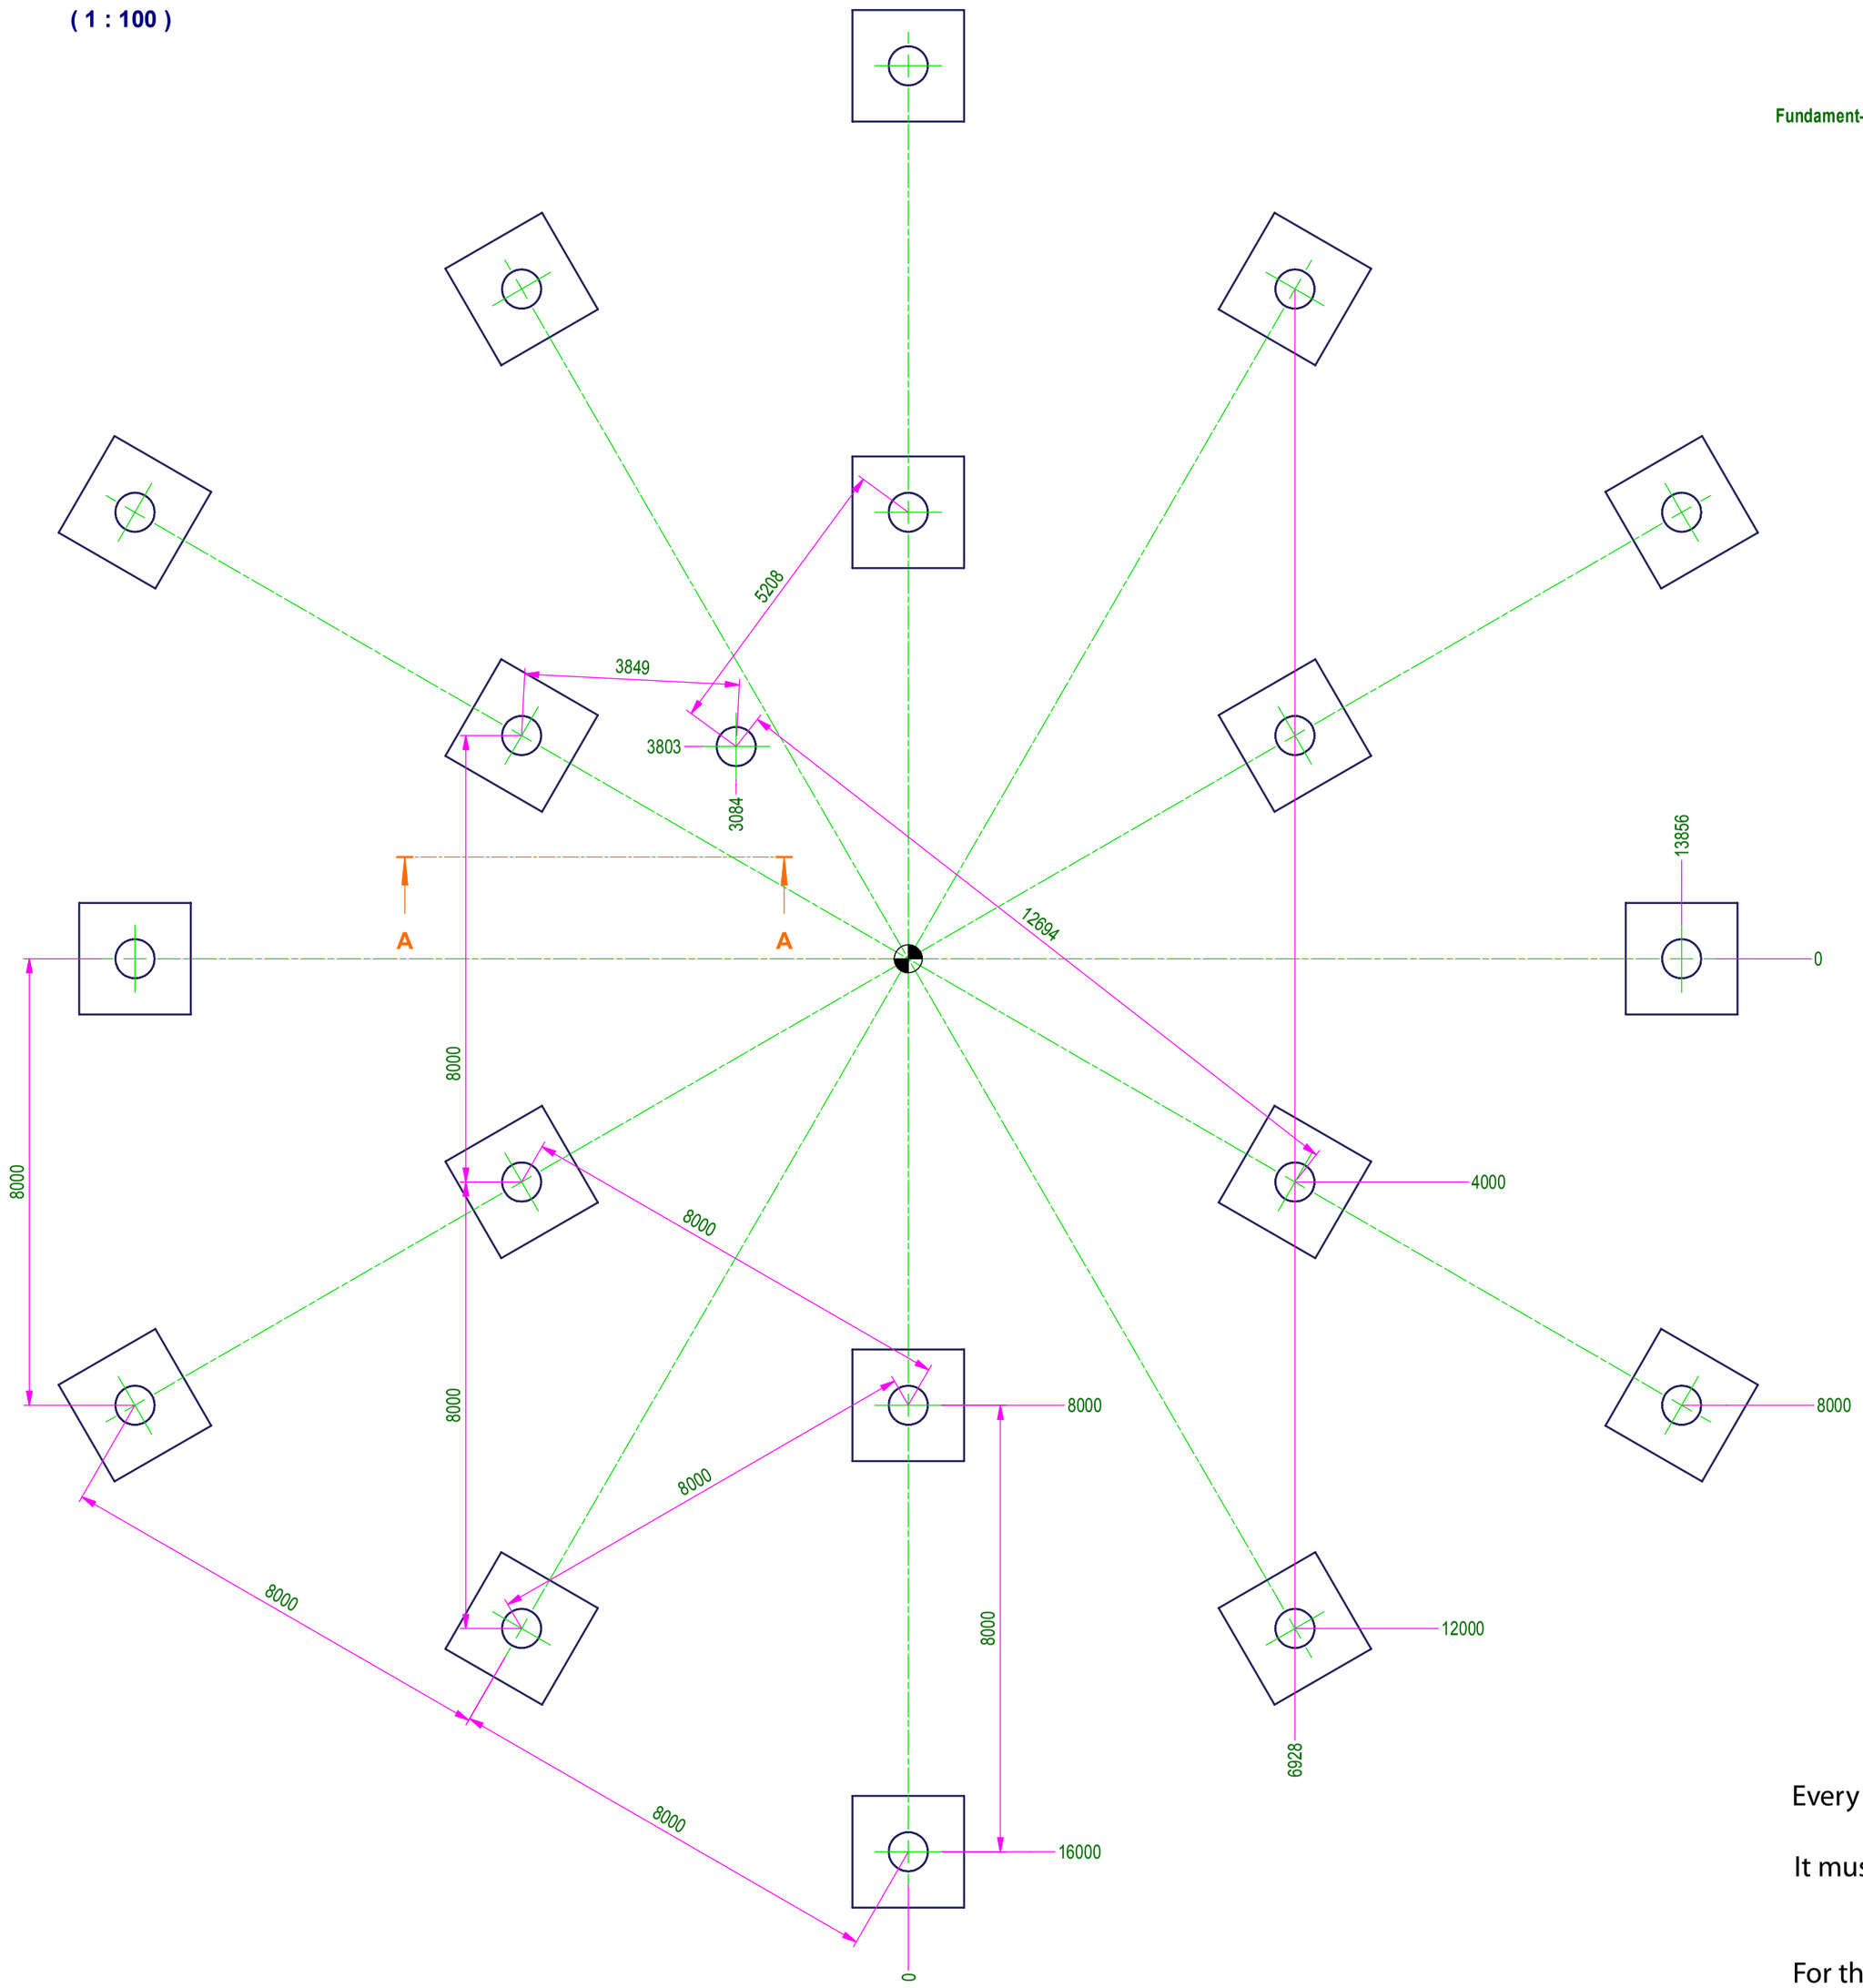

A-A (1 : 50)

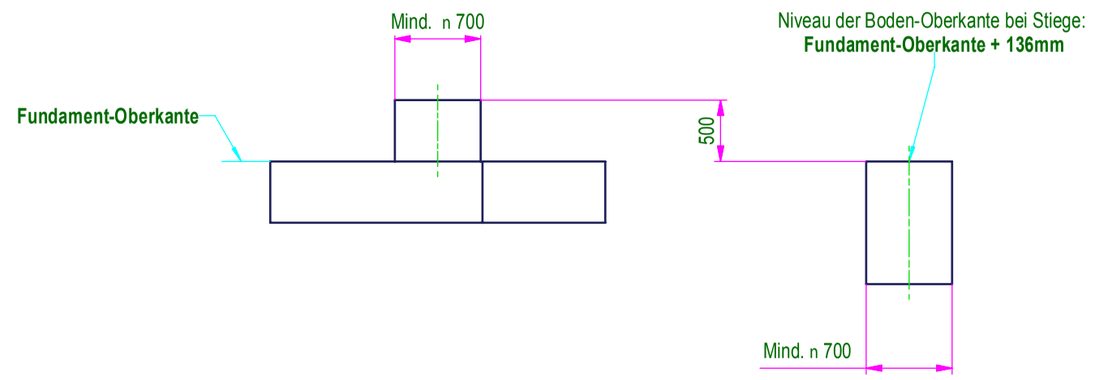

grounding and floodlight system

Every foundation needs a base-grounding. All foundations shall be connected in series with grounding-steel.(min. 16qmm)
It musst be possible to connect the base-grounding with the later mounted steel pole.
The base-grounding should not hinder the installation of the steel pole.

For the subsequent electric installation, an empty conduit (ø 32mm/pressure resistent) must be installed at each foundation. The empty conduit must protrude approx 10cm from the centre of each foundation. The empty conduit needs sufficient wire for pulling.

Der Inhalt dieser Zeichnung ist unser geistiges Eigentum und darf nicht ohne unsere Genehmigung verwendet, vervielfältigt oder an dritte Personen weitergegeben werden. Bei Zuwiederhandlung behalten wir uns rechtliche Schritte vor.